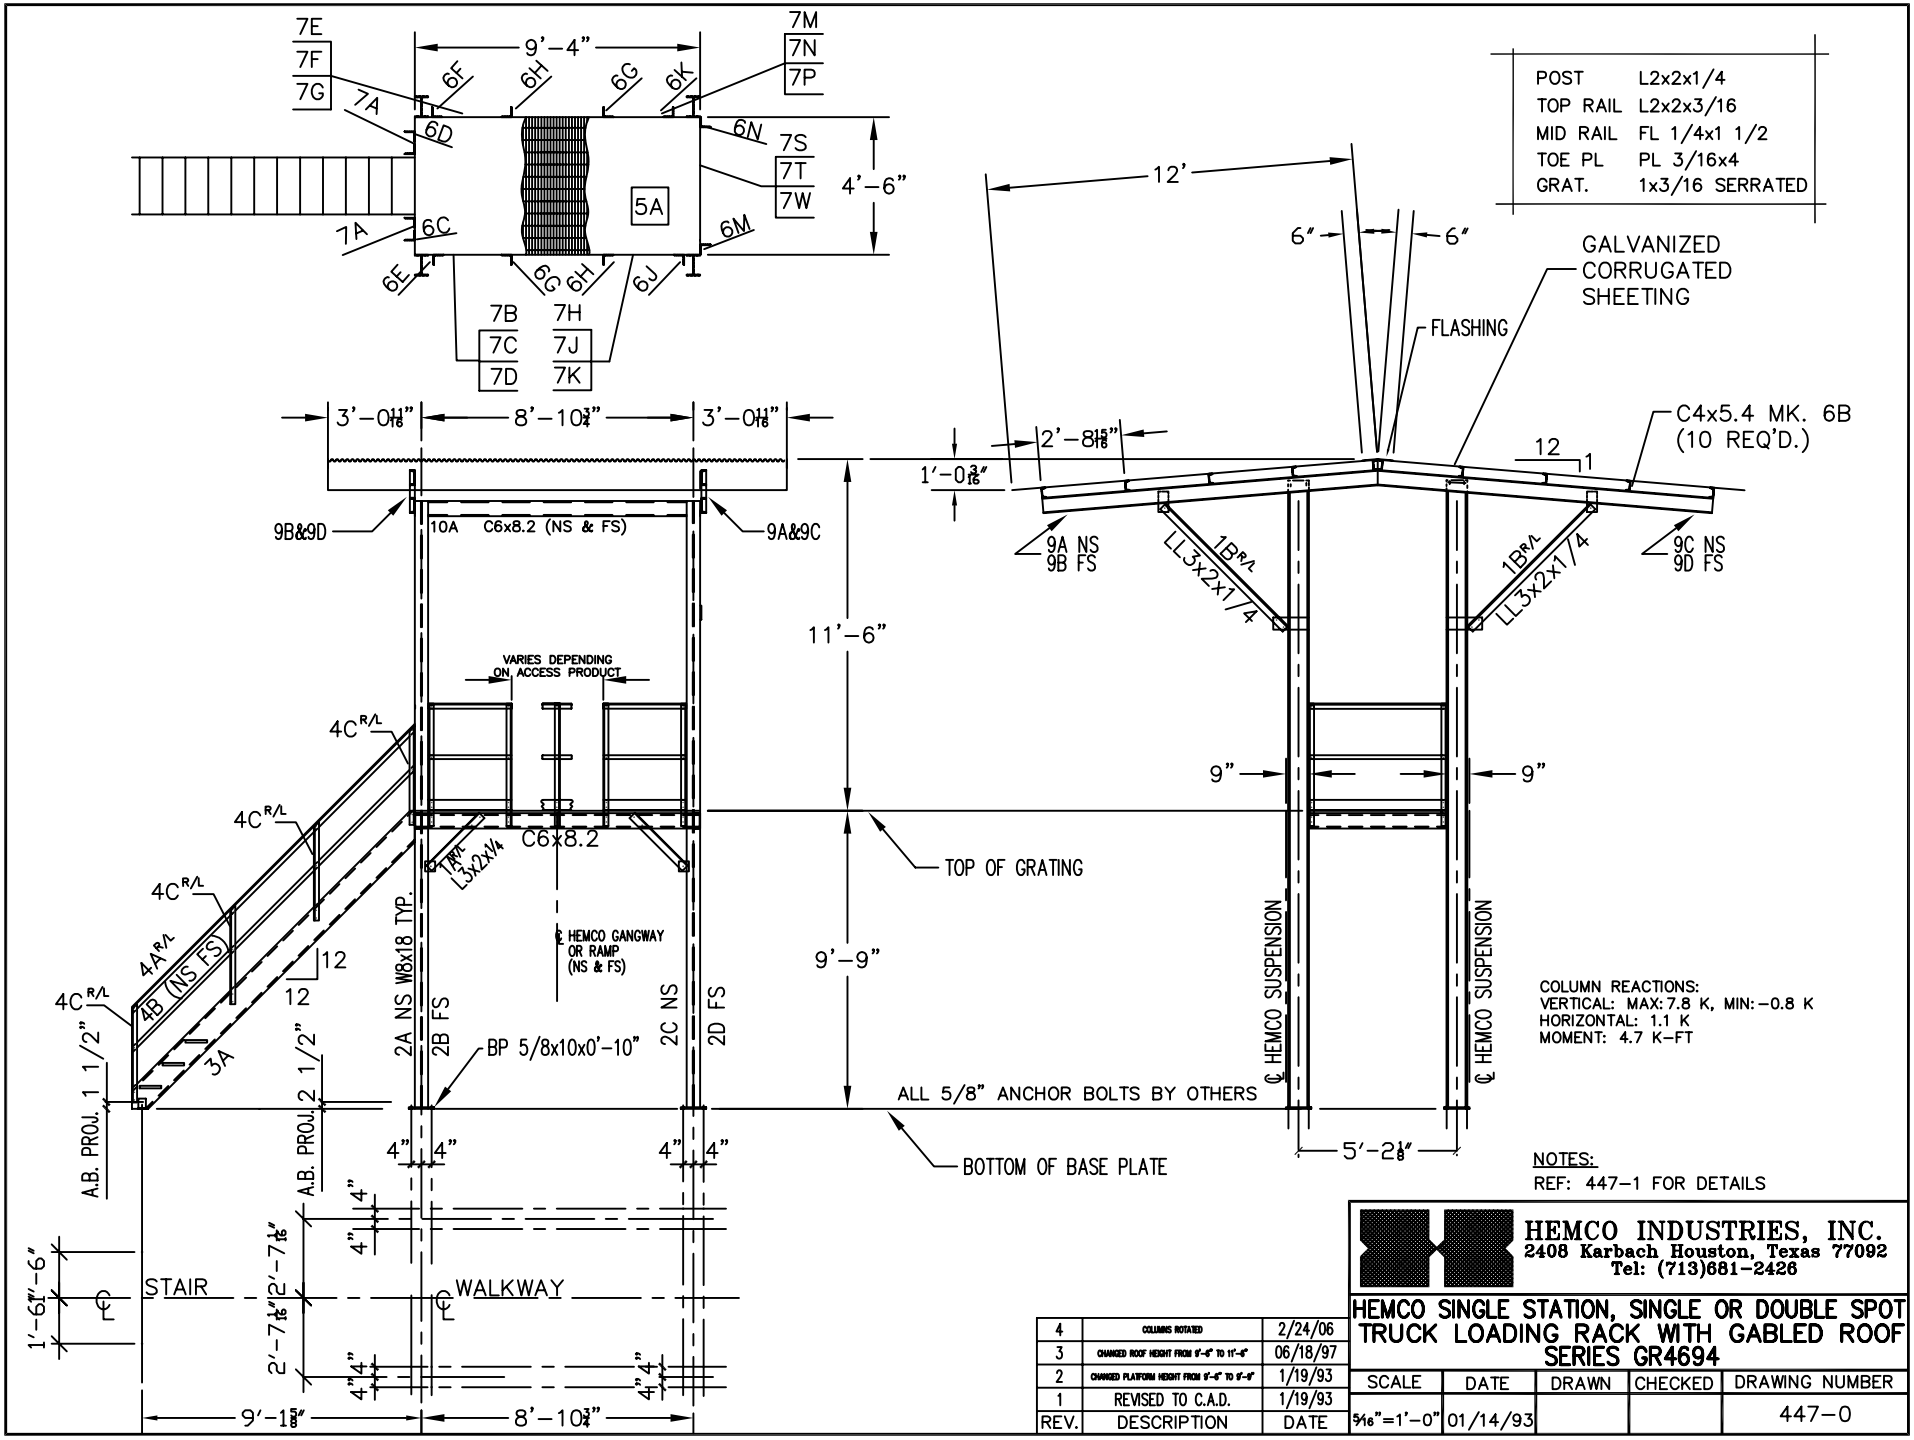

POST	L2x2x1/4
TOP RAIL	L2x2x3/16
MID RAIL	FL 1/4x1 1/2
TOE PL	PL 3/16x4
GRAT.	1x3/16 SERRATED

COLUMN REACTIONS:
VERTICAL: MAX: 7.8 K, MIN: -0.8 K
HORIZONTAL: 1.1 K
MOMENT: 4.7 K-FT

NOTES:
REF: 447-1 FOR DETAILS

REV.	DESCRIPTION	DATE
4	COLUMNS ROTATED	2/24/06
3	CHANGED ROOF HEIGHT FROM 9'-6" TO 11'-6"	06/18/97
2	CHANGED PLATFORM HEIGHT FROM 9'-6" TO 9'-9"	1/19/93
1	REVISED TO C.A.D.	1/19/93

HEMCO INDUSTRIES, INC.
2408 Karbach Houston, Texas 77092
Tel: (713)681-2426

HEMCO SINGLE STATION, SINGLE OR DOUBLE SPOT TRUCK LOADING RACK WITH GABLED ROOF SERIES GR4694

SCALE	DATE	DRAWN	CHECKED	DRAWING NUMBER
5/16"=1'-0"	01/14/93			447-0